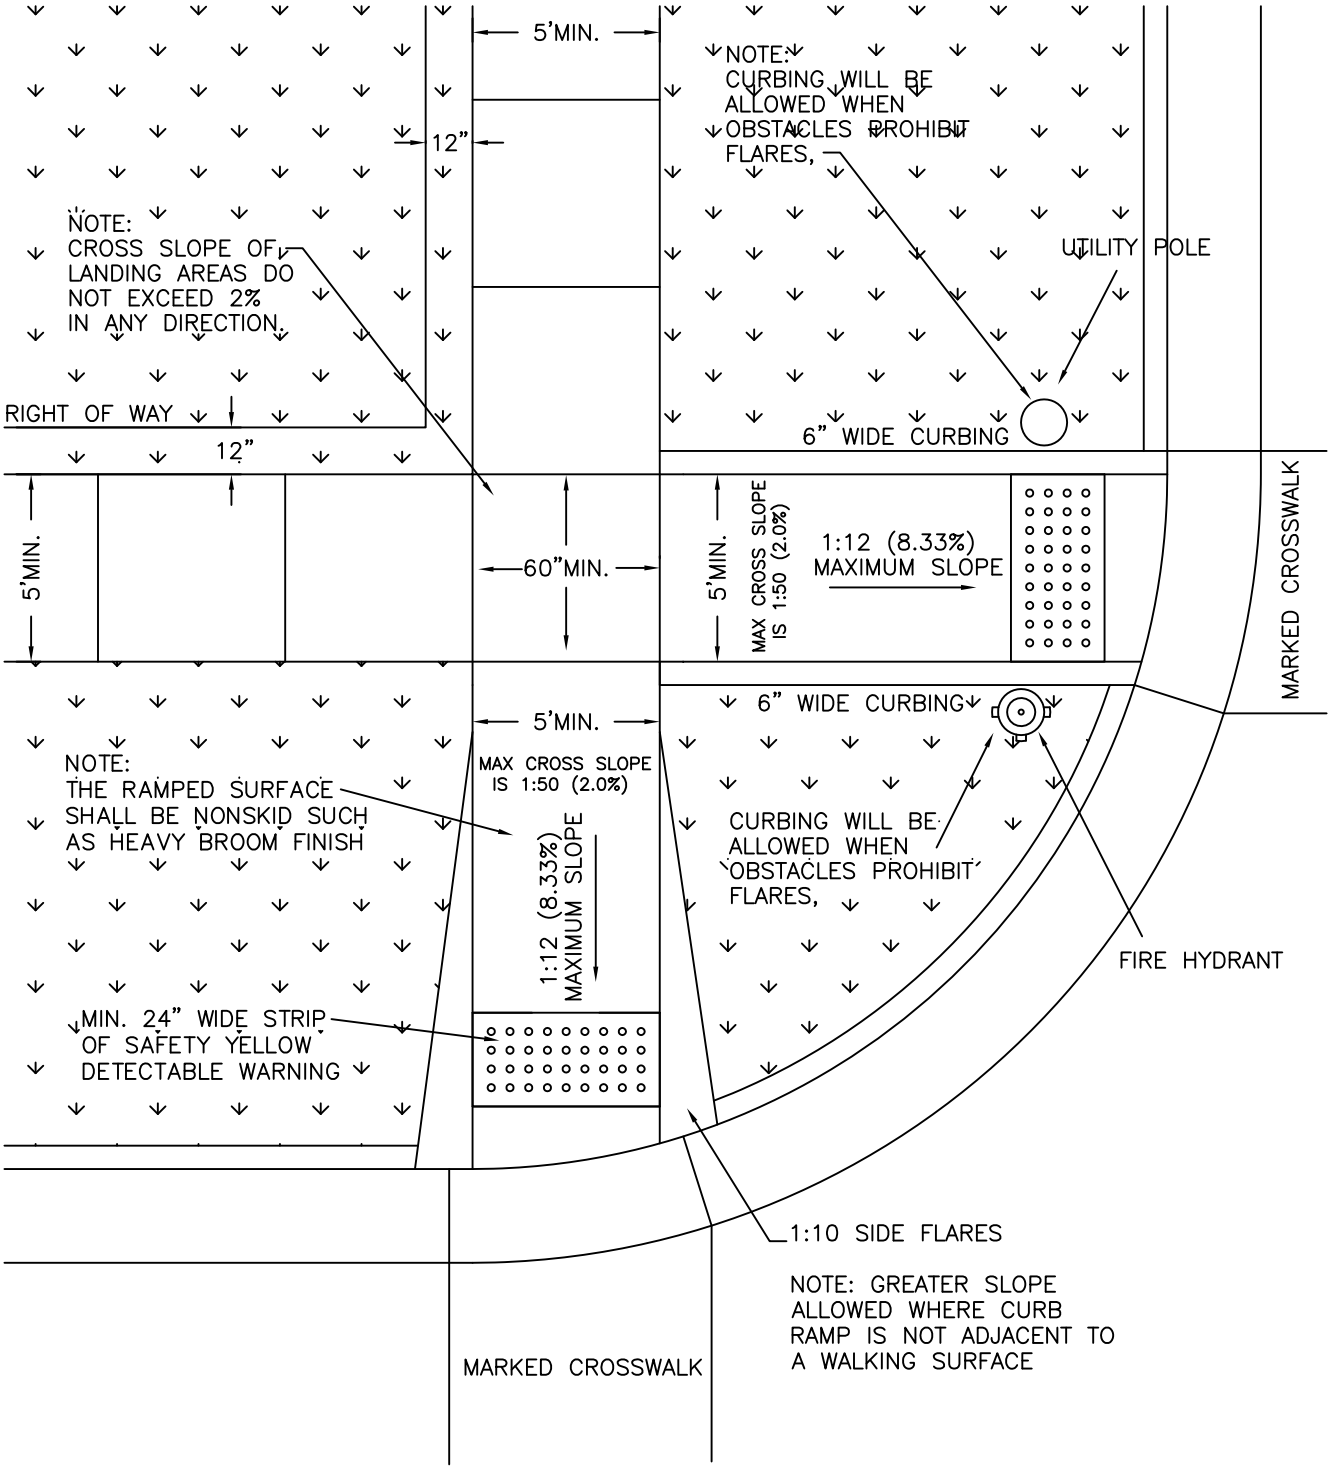

DEPARTMENT OF PUBLIC WORKS SPRINGFIELD, MO.	CURB RAMP TYPE 1	REVISED: 7/1/2013 ST–10