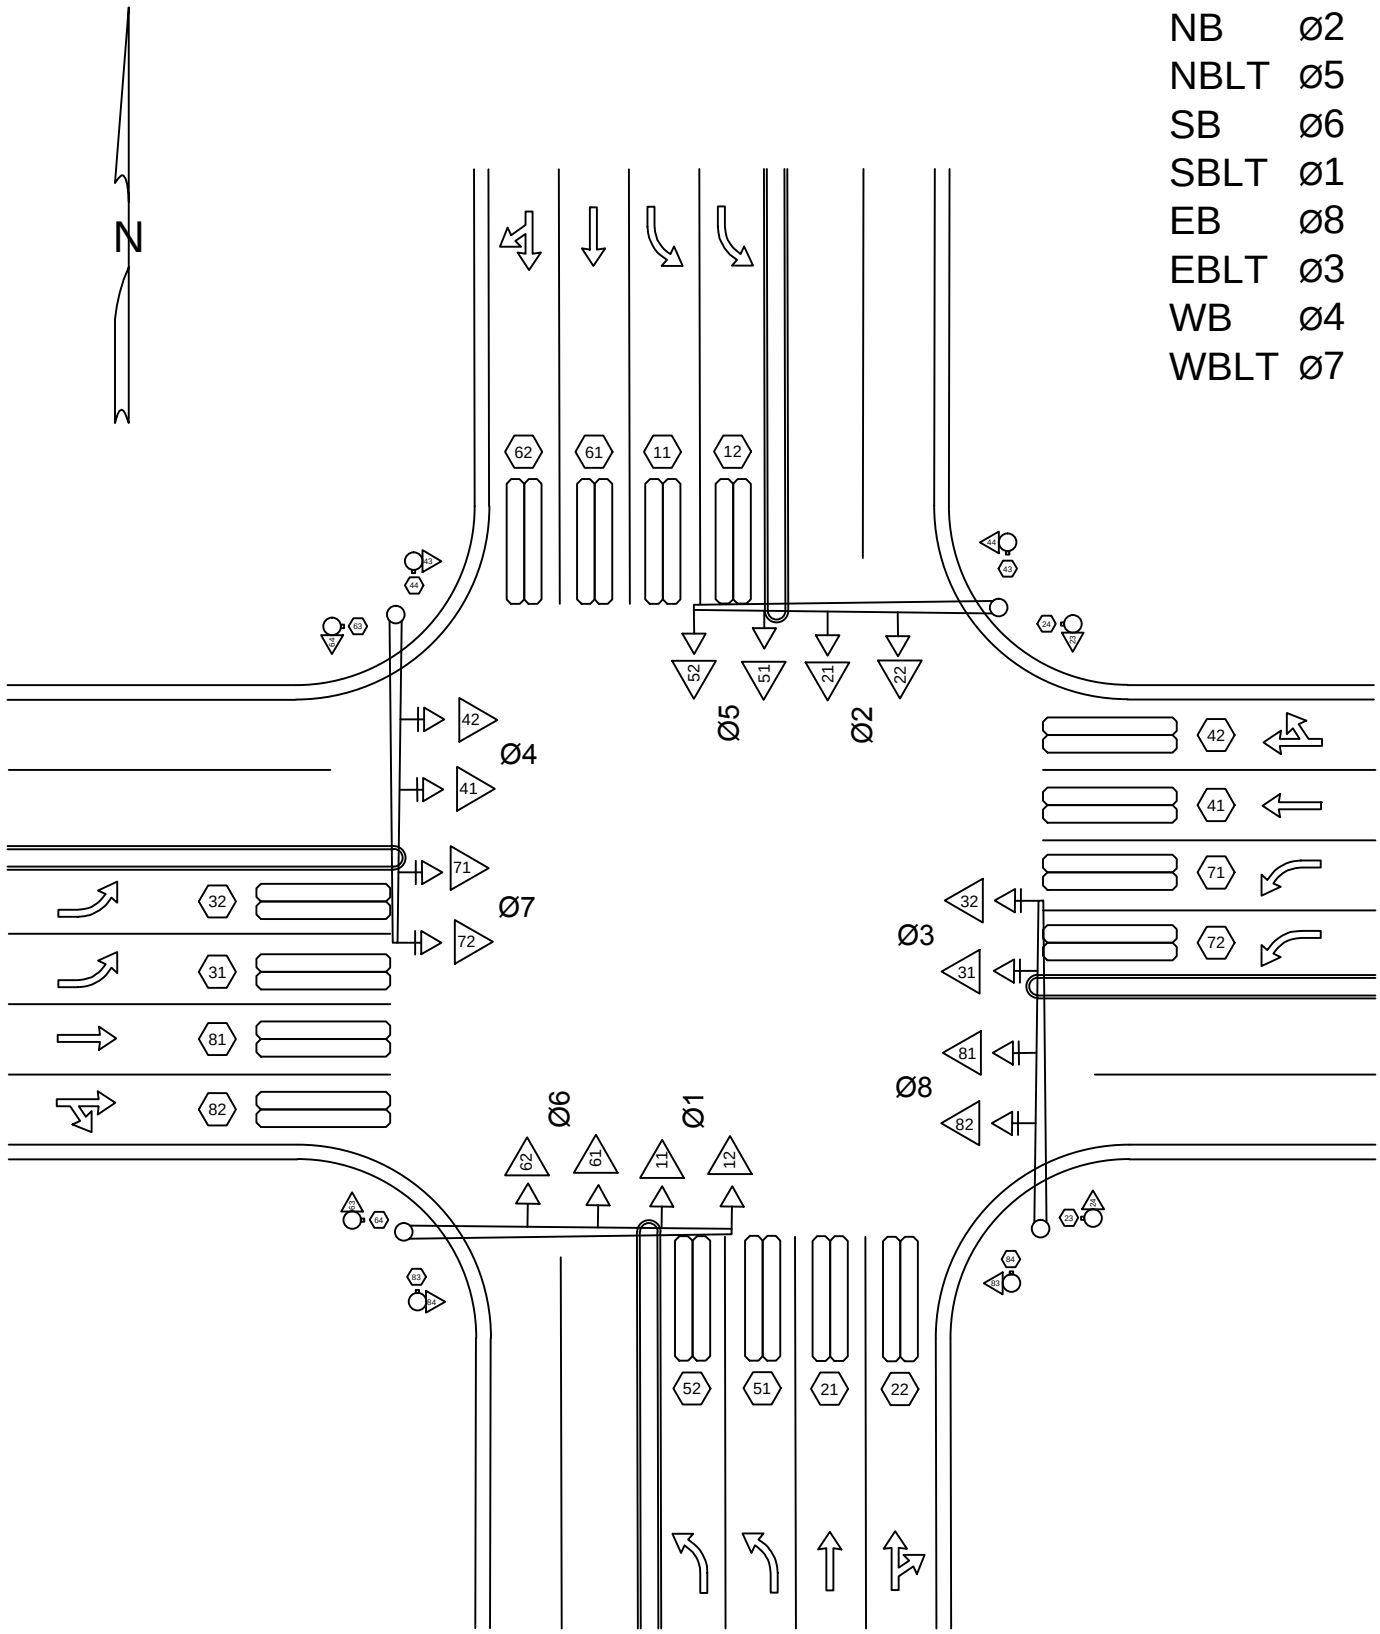

NOT TO SCALE

DEPARTMENT OF PUBLIC WORKS SPRINGFIELD, MO.	**SIGNAL PHASING LAYOUT**	ADOPTED: TS-17